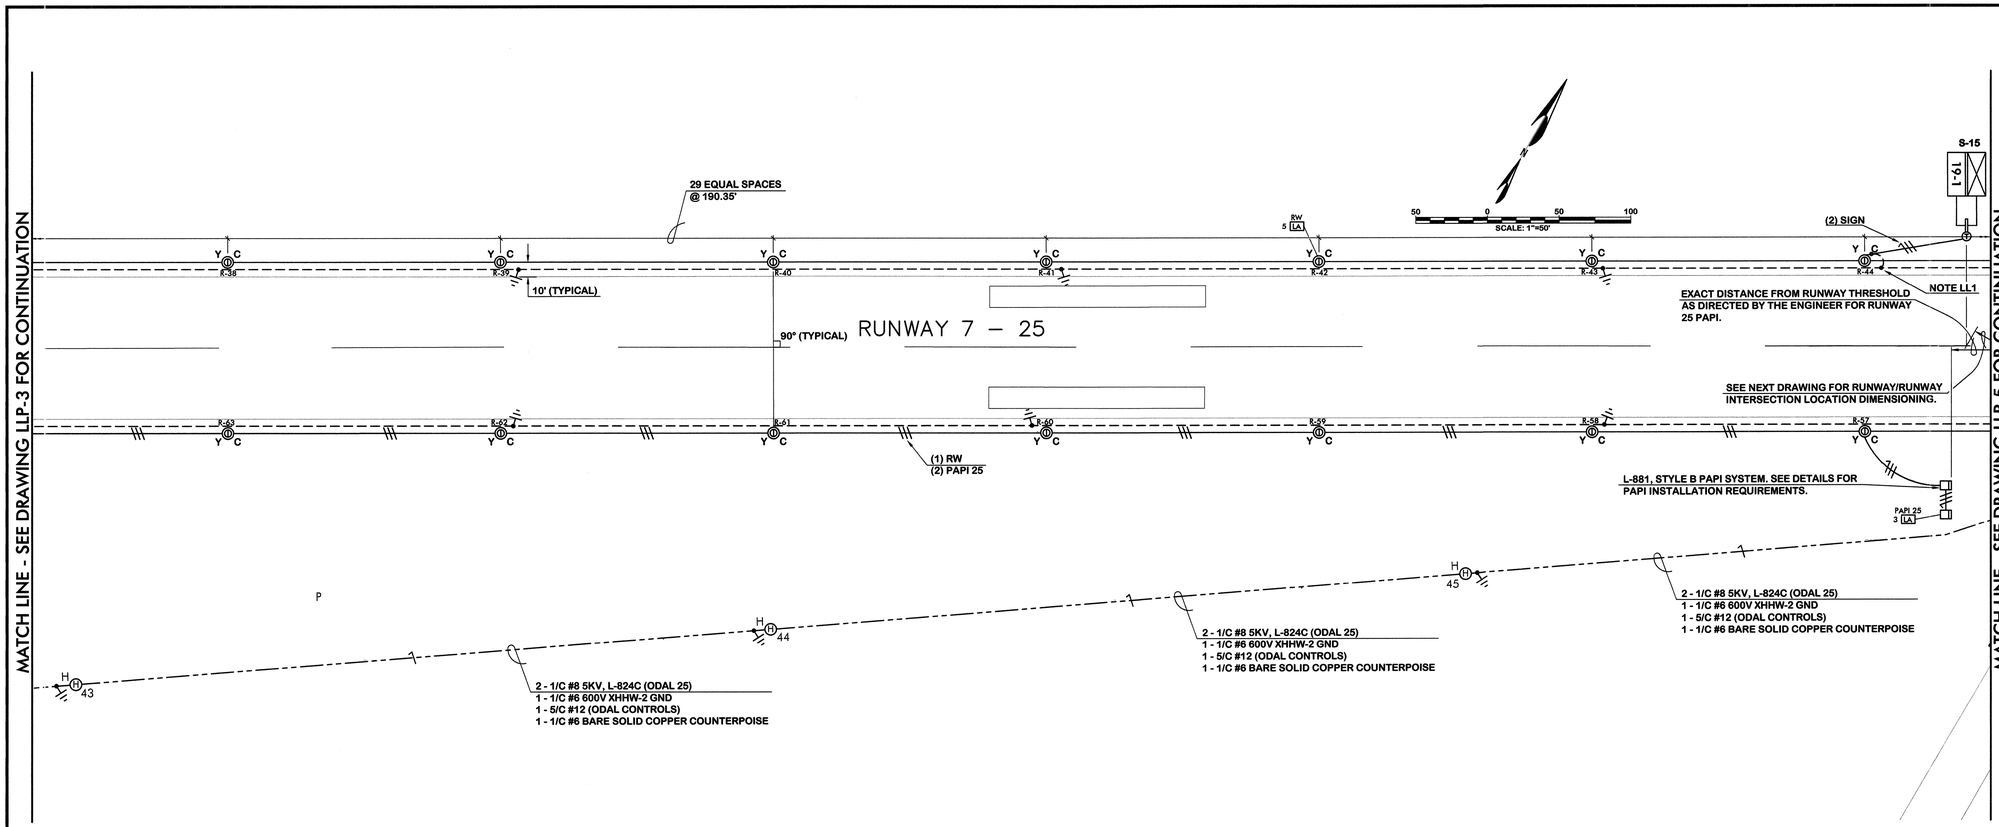

LIGHTING LAYOUT PLAN NOTES

LL1 BOND #6 COUNTERPOISE SHOWN RUN PARALLEL TO PAVEMENT EDGE BETWEEN LIGHTING CONDUIT AND PAVEMENT TO #6 COUNTERPOISE RUN 4" ABOVE CONDUIT THAT IS NOT RUN PARALLEL TO PAVEMENT EDGE. UTILIZE EXOTHERMIC WELD.

LL2 EXTEND EXISTING DUCT BANK INTO NEW HANDHOLE. LABOR AND MATERIALS SHALL BE INCLUSIVE TO THE HANDHOLE INSTALLATION PAY ITEM. SEE DETAILS.

LL3 LOCATE RUNWAY HOLD POSITION SIGN IN-LINE WITH HOLD LINE MARKING.

LL4 BOND NEW COUNTERPOISE TO EXISTING COUNTERPOISE RUN ABOVE DUCT BANK. USING EXOTHERMIC WELDS. LABOR AND MATERIALS SHALL BE INCLUSIVE TO THE COUNTERPOISE INSTALLATION PAY ITEM.

LIGHTING PLAN GENERAL NOTES

GN1. DO NOT SCALE THESE DRAWINGS. DIMENSIONS SHALL BE VERIFIED FROM ACTUAL FIELD CONDITIONS. THE CONTRACTOR SHALL FIELD VERIFY ALL EXISTING CONDITIONS.

GN2. SEE RUNWAY AND TAXIWAY LIGHT INSTALLATION DETAILS FOR LOCATION DISTANCE AWAY FROM PAVEMENT EDGE OR MARKING (TYPICAL).

GN3. CONTRACTOR SHALL DETERMINE EXACT LOCATION FOR LIGHTS AND SIGNS SPACING BETWEEN UNITS BY MEASURING START AND END POINTS INDICATED AND EQUALLY SPACING BETWEEN. DO NOT SCALE DRAWING AND DO NOT SPACE USING DIMENSIONS SHOWN UNLESS START AND ENDING POINT IS FIELD MEASURED AND VERIFIED TO BE CORRECT. CONTRACTOR SHALL STAKE OUT LOCATION OF LIGHTS AND SIGNS FOR PROJECT ENGINEERS REVIEW PRIOR TO INSTALLATION.

ABBREVIATIONS

ODAL = OMNI DIRECTIONAL APPROACH LIGHTS
PAPI = PRECISION APPROACH PATH INDICATOR LIGHTS
RW = RUNWAY
TW = TAXIWAY
WC = WIND CONE

AIKEN SOUTH CAROLINA

AIKEN MUNICIPAL AIRPORT
AIKEN, SOUTH CAROLINA

THE LPA GROUP
TRANSPORTATION CONSULTANTS
ATLANTA, GA BATON ROUGE, LA CHARLESTON, SC CHARLOTTE, NC CHICAGO, IL COLUMBIA, SC GREENSBORO, NC GULFPORT, MS JACKSONVILLE, FL KNOXVILLE, TN MOBILE, AL ORLANDO, FL RALEIGH, NC RICHMOND, VA SARASOTA, FL TALLAHASSEE, FL TAMPA, FL WEST PALM BEACH, FL

SOUTH CAROLINA THE LPA GROUP INCORPORATED No. C00448 CERTIFICATE OF AUTHORIZATION

SOUTH CAROLINA LICENSED PROFESSIONAL ENGINEER 5-24-11 No. 21653 GARY H. LOTT

Designer: FME/RES	Checked by: GHL
Technician: MTW	Project Number: 05500005

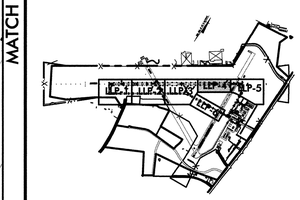

KEY PLAN

REVISIONS

No.	Description	Date	By

Project Name:
AIRFIELD LIGHTING REHABILITATION

Drawing Name:
LIGHTING LAYOUT PLAN NO. 4

FAA A.I.P. Project Number:
3-45-0002-12-2010 & -14-2011

Date: MAY, 2011	Division: AIRPORTS
Scale: 1"=50'	Sheet Number:
	Drawing Number: LLP-4

Q:\ELECTRICAL\V1 CLIENTS\Aiken\2010 Runway 7-25 and Taxiway Lighting\DWG-SINGLE-PHASE\AIK-RW-LAYOUT PLAN.dwg Last Modified: May 20, 2011 - 2:33pm Plotted on: May 24, 2011 - 9:53am by TWhittle