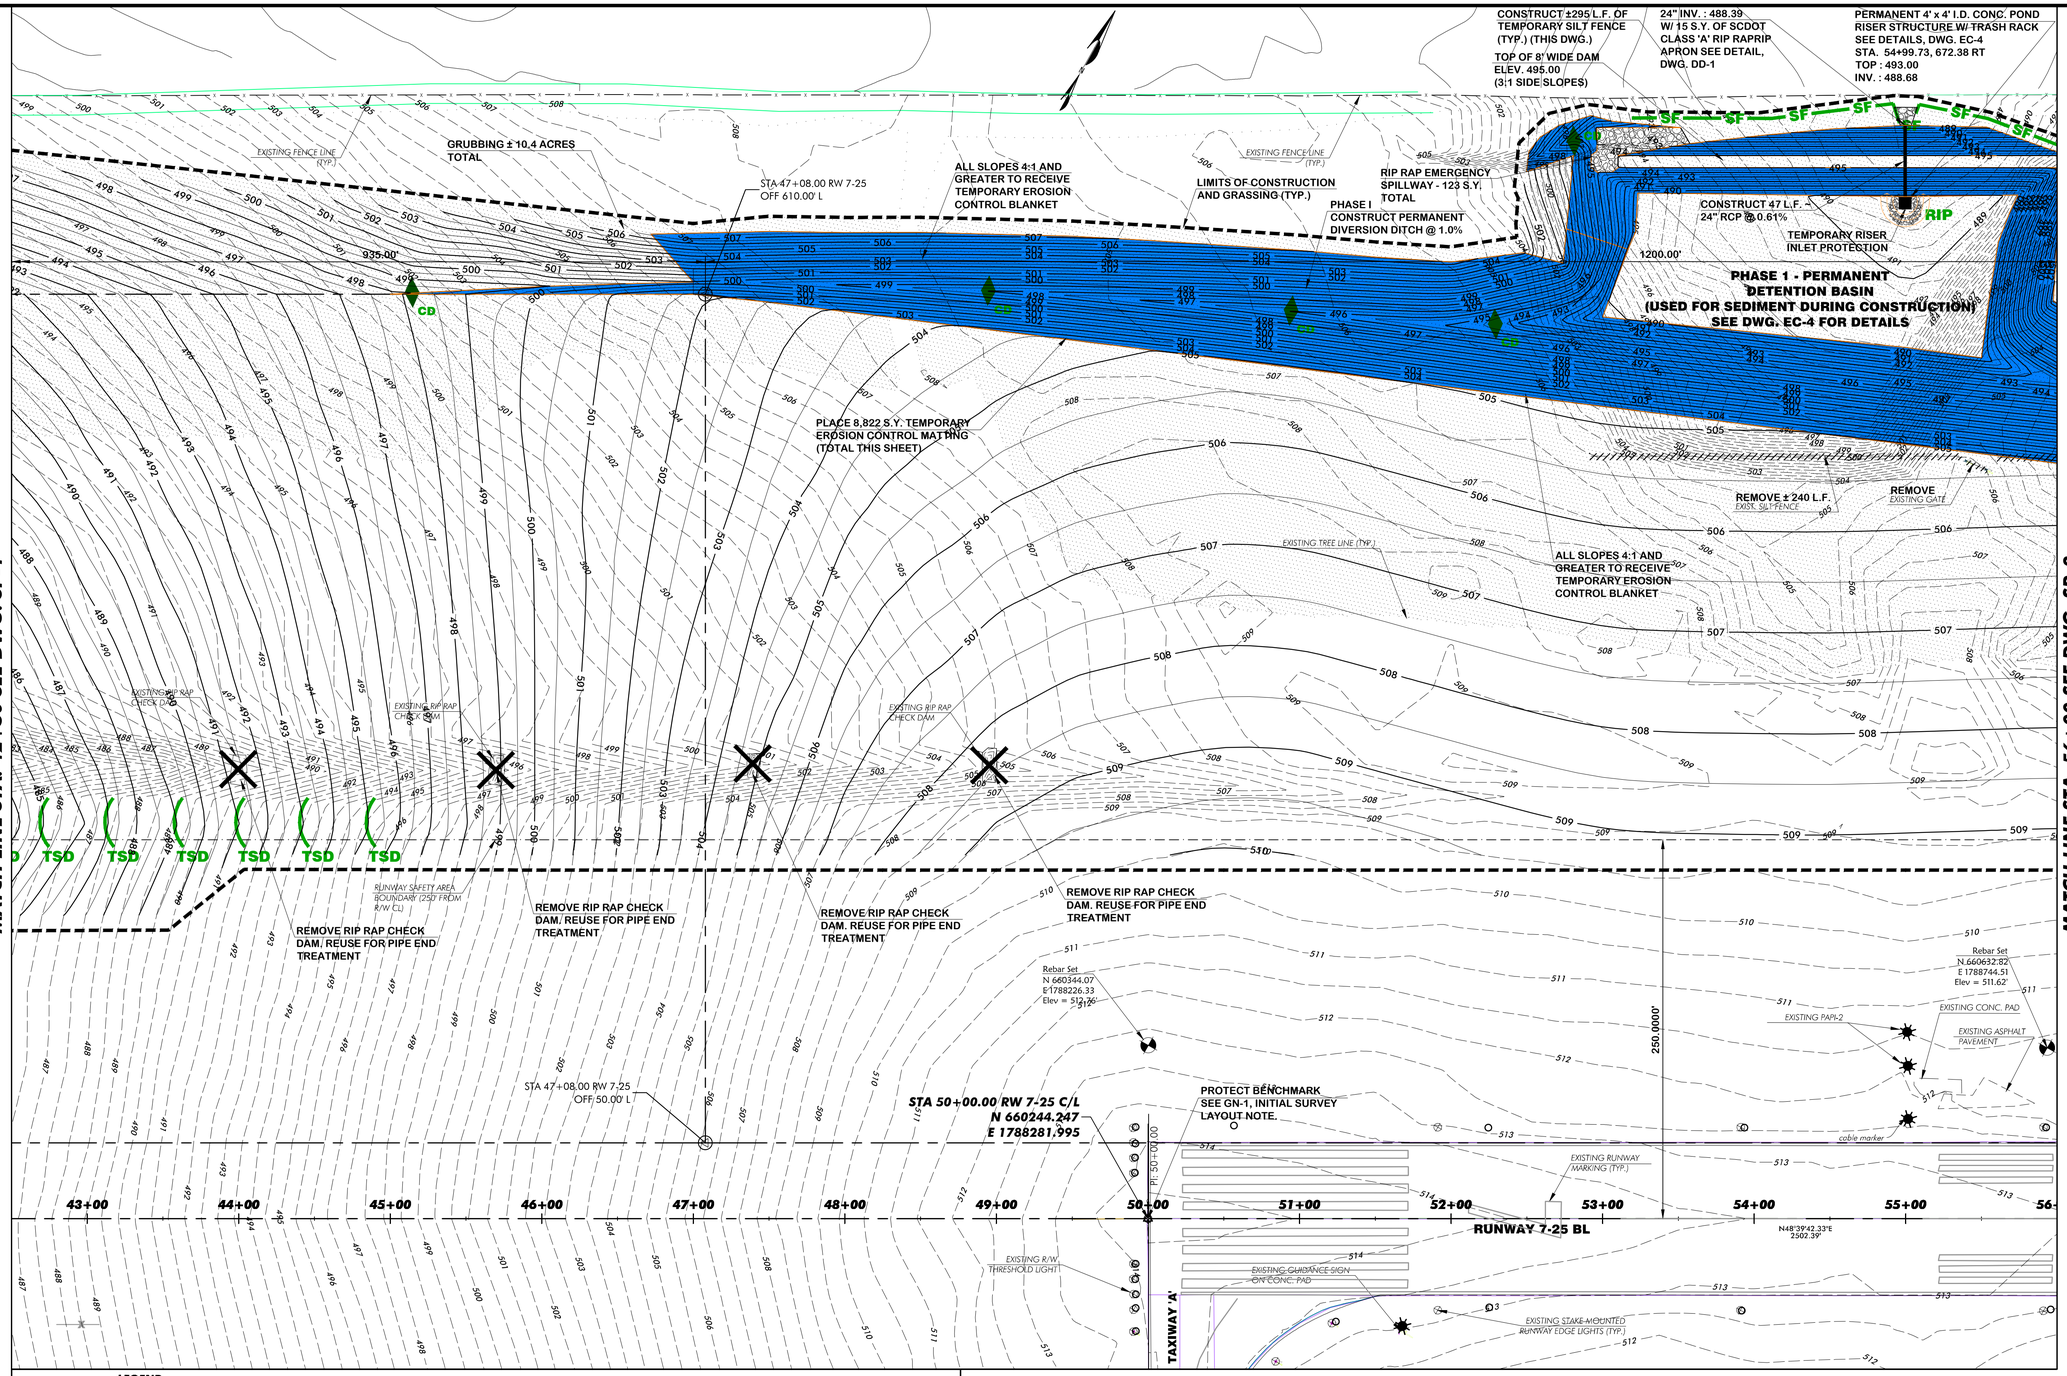

LEGEND

REMOVE ITEM	LIMITS OF CONSTRUCTION AND GRASSING	GS CRITICAL AREA	
GRUBBING LIMITS	SF	SILT FENCE	
NEW GRAVEL ACCESS ROAD OR GRAVEL PAD	CIP	RIP RAP CULVERT INLET PROTECTION	
EROSION CONTROL MATTING	RIP	TEMPORARY RISER INLET PROTECTION	
EXISTING CONTOUR	TSD	TEMPORARY SEDIMENT TUBE	
NEW CONTOUR		GROUTED RIP RAP	
IP	TEMPORARY INLET PROTECTION	CD	TEMPORARY CHECK DAM

SCALE

50 0 50 100

1"=50' HORIZONTAL

AIKEN SOUTH CAROLINA

AIKEN MUNICIPAL AIRPORT
AIKEN, SOUTH CAROLINA

THE LPA GROUP
TRANSPORTATION CONSULTANTS
A Unit of Michael Baker Corporation
Columbia, South Carolina
and other Major U.S. Cities

SOUTH CAROLINA CERTIFICATE OF AUTHORIZATION THE LPA GROUP INCORPORATED No. C00448

SOUTH CAROLINA PROFESSIONAL ENGINEER No. 21252 ANDY D. BUSBEE 7-28-11

Designer: KLM/CKM	Checked by: CHM
Technician: CKM	Project Number: 121913

REVISIONS

No.	Description	Date	By

Project Name:

RUNWAY 7
GLIDE SLOPE PROJECT
BID PACKAGE NO. 1

Drawing Name:

GLIDE SLOPE
SITE PLAN NO. 2

FAA A.I.P. Project Number:

Date: AUGUST, 2011	Division: AIRPORTS
Scale: 1" = 50'	Sheet Number: SP-2
	Drawing Number: SP-2

C:\CLIENTS\Aiken\2010-RW 7 Glide Slope\DWG\AIK-RW-GS-SITE-PLAN.dwg Modified: Jul 28, 2011 - 2:25pm Plotted: Jul 28, 2011 - 2:46pm MParish