NOTE:

BID PACKAGE NO. 1: CONTRACTOR IS RESPONSIBLE FOR SITE GRADING AND CONSTRUCTION OF GRAVEL ACCESS ROAD AND GRAVEL PAD AS SHOWN.

BID PACKAGE NO. 2: CONTRACTOR IS RESPONSIBLE FOR GLIDE SLOPE EQUIPMENT AND CONCRETE PADS/CONCRETE GRADE BEAMS REQUIRED FOR NEW EQUIPMENT.

CLOSE COORDINATION BETWEEN CONTRACTOR'S WILL BE REQUIRED TO INSURE ELEVATIONS AND TIMING OF CONSTRUCTION WORKS FOR BOTH CONTRACTOR'S SCHEDULES.

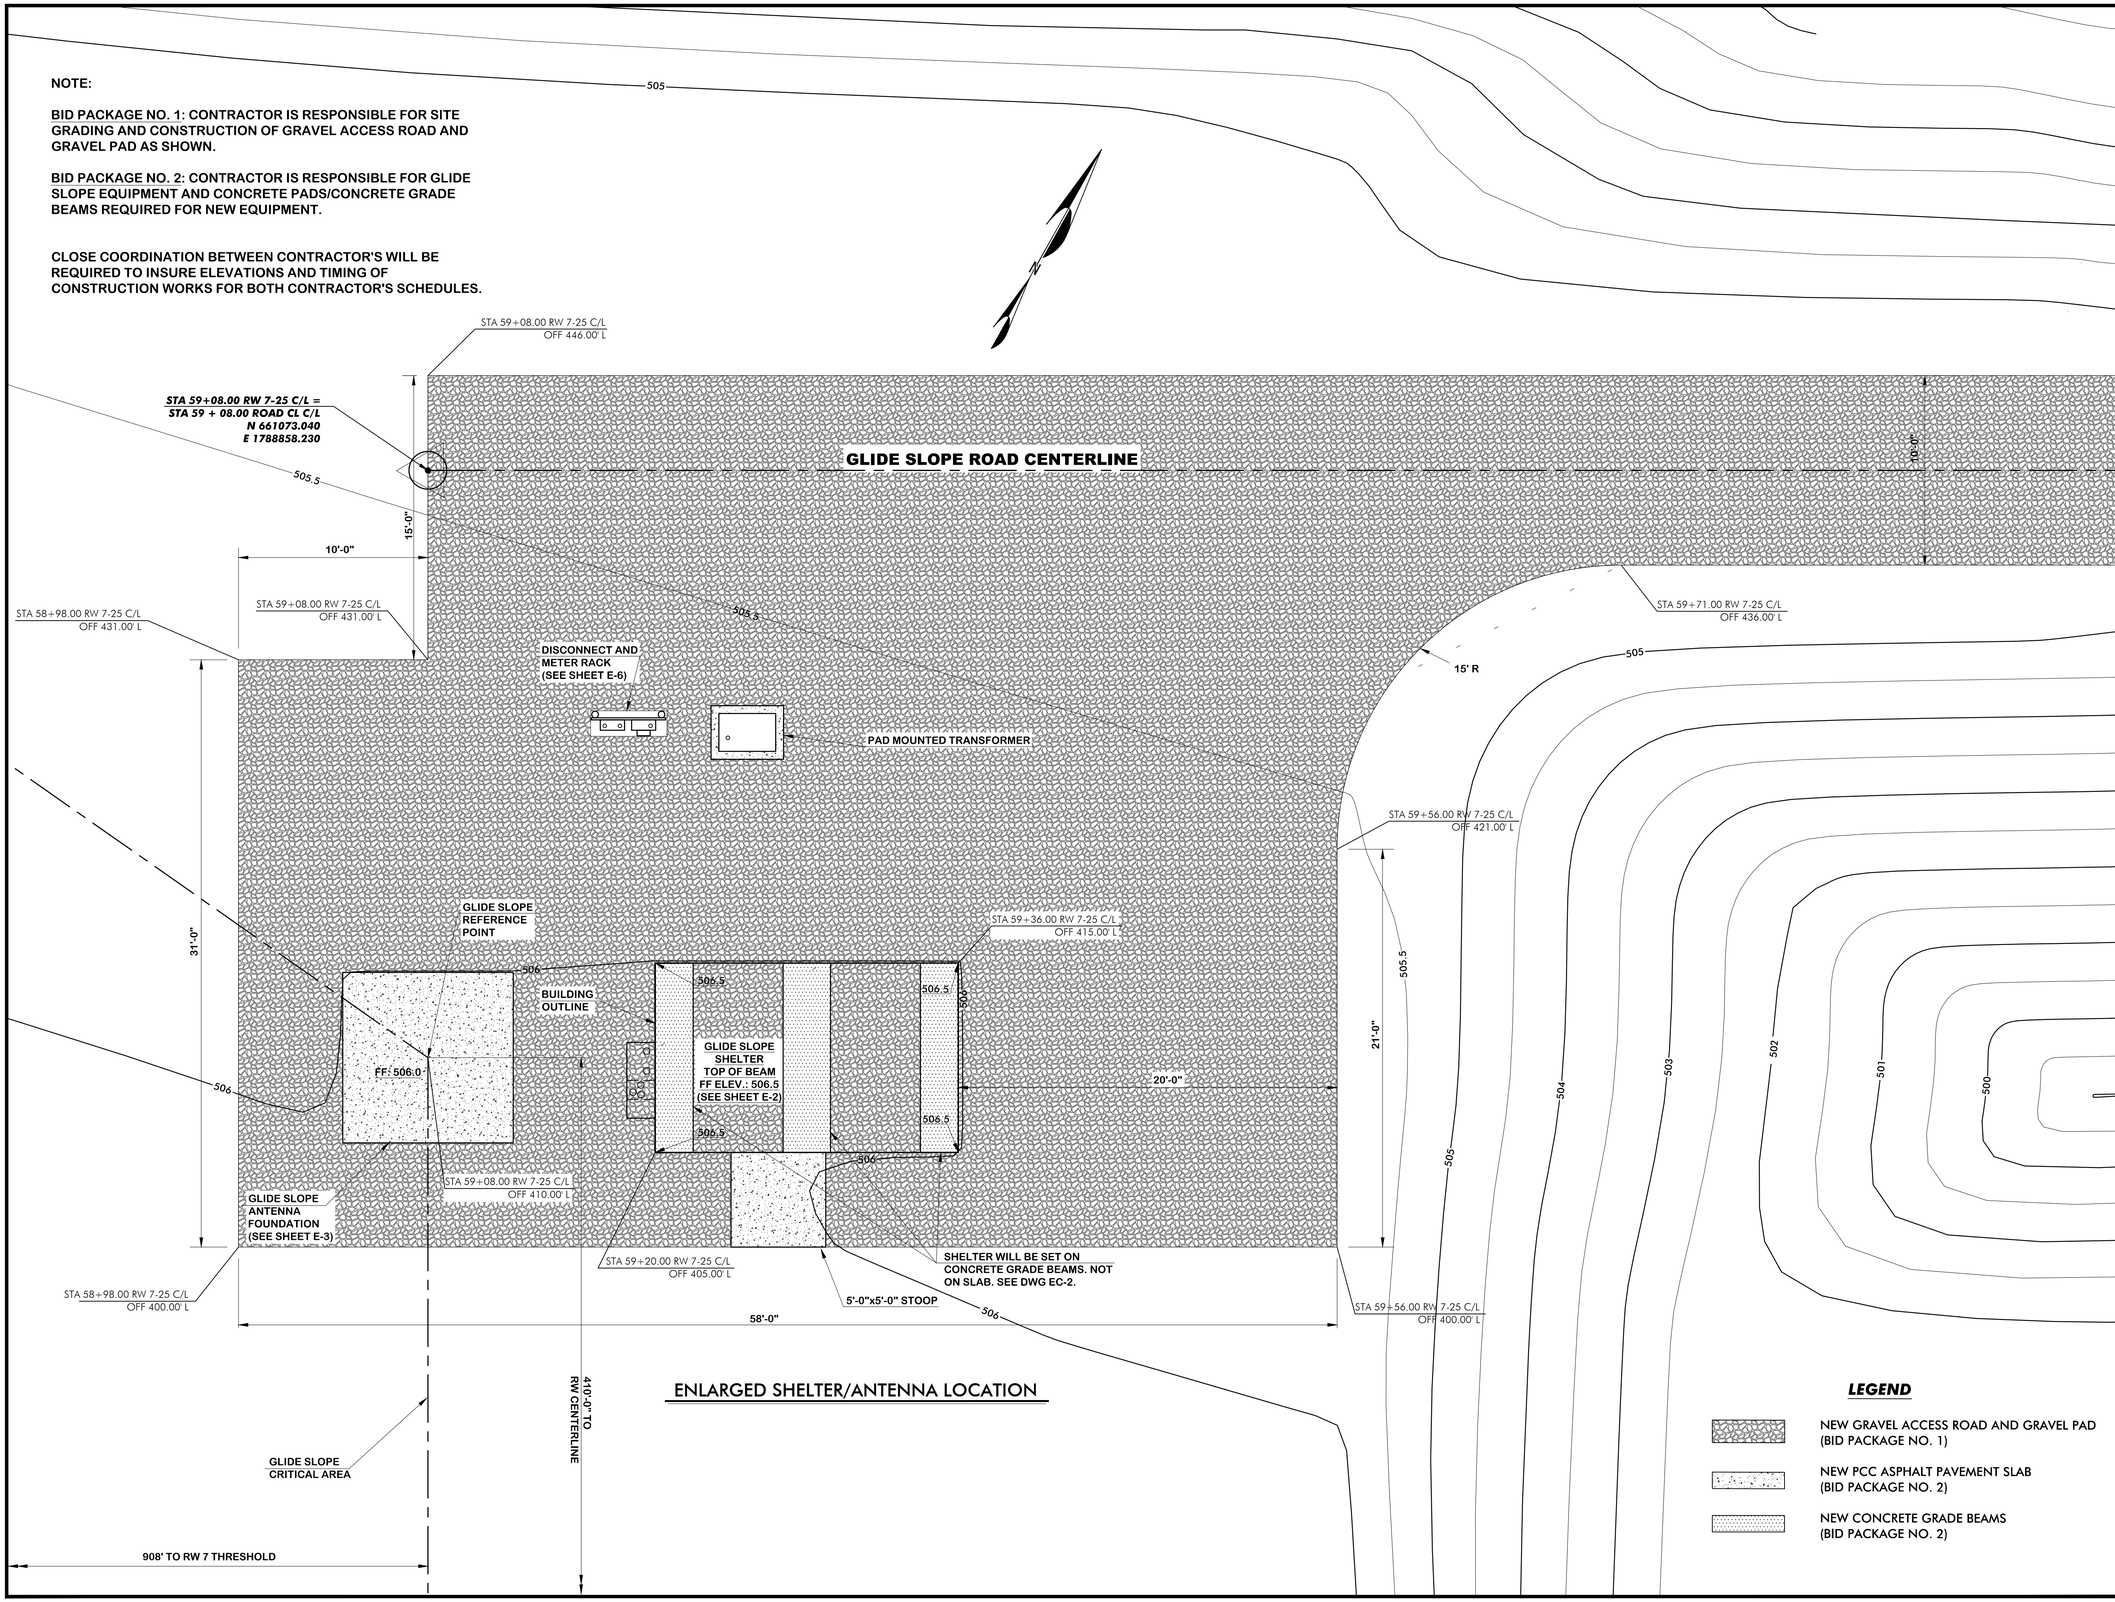

ENLARGED SHELTER/ANTENNA LOCATION

O:\CLIENTS\Aiken\2010- RW 7 Glide Slope\DWG\AIK-RW-GS-SP4.dwg Modified: Jul 28, 2011 - 12:19pm Plotted: Jul 28, 2011 - 2:50pm MParrish

AIKEN MUNICIPAL AIRPORT
AIKEN, SOUTH CAROLINA

THE LPA GROUP
TRANSPORTATION CONSULTANTS
A Unit of Michael Baker Corporation
Columbia, South Carolina
and other Major U.S. Cities

SOUTH CAROLINA CERTIFICATE OF AUTHORIZATION THE LPA GROUP INCORPORATED No. C00448

SOUTH CAROLINA PROFESSIONAL ENGINEER No. 21252 ANDY D. BUSBEE 7-28-11

Designer: ADB	Checked by: ADB
Technician: CMP	Project Number: 121913

4' 0 4' 4'
SCALE; 1/4"=1'

REVISIONS

No.	Description	Date	By

Project Name:
RUNWAY 7
GLIDE SLOPE PROJECT
BID PACKAGE NO. 2

Drawing Name:
ENLARGED SHELTER / ANTENNA
SITE PLAN NO.4

FAA A.I.P. Project Number:

Date: AUGUST, 2011	Division: AIRPORTS
Scale: 1/4" =1'-0"	Sheet Number: SP-4
	Drawing Number: SP-4