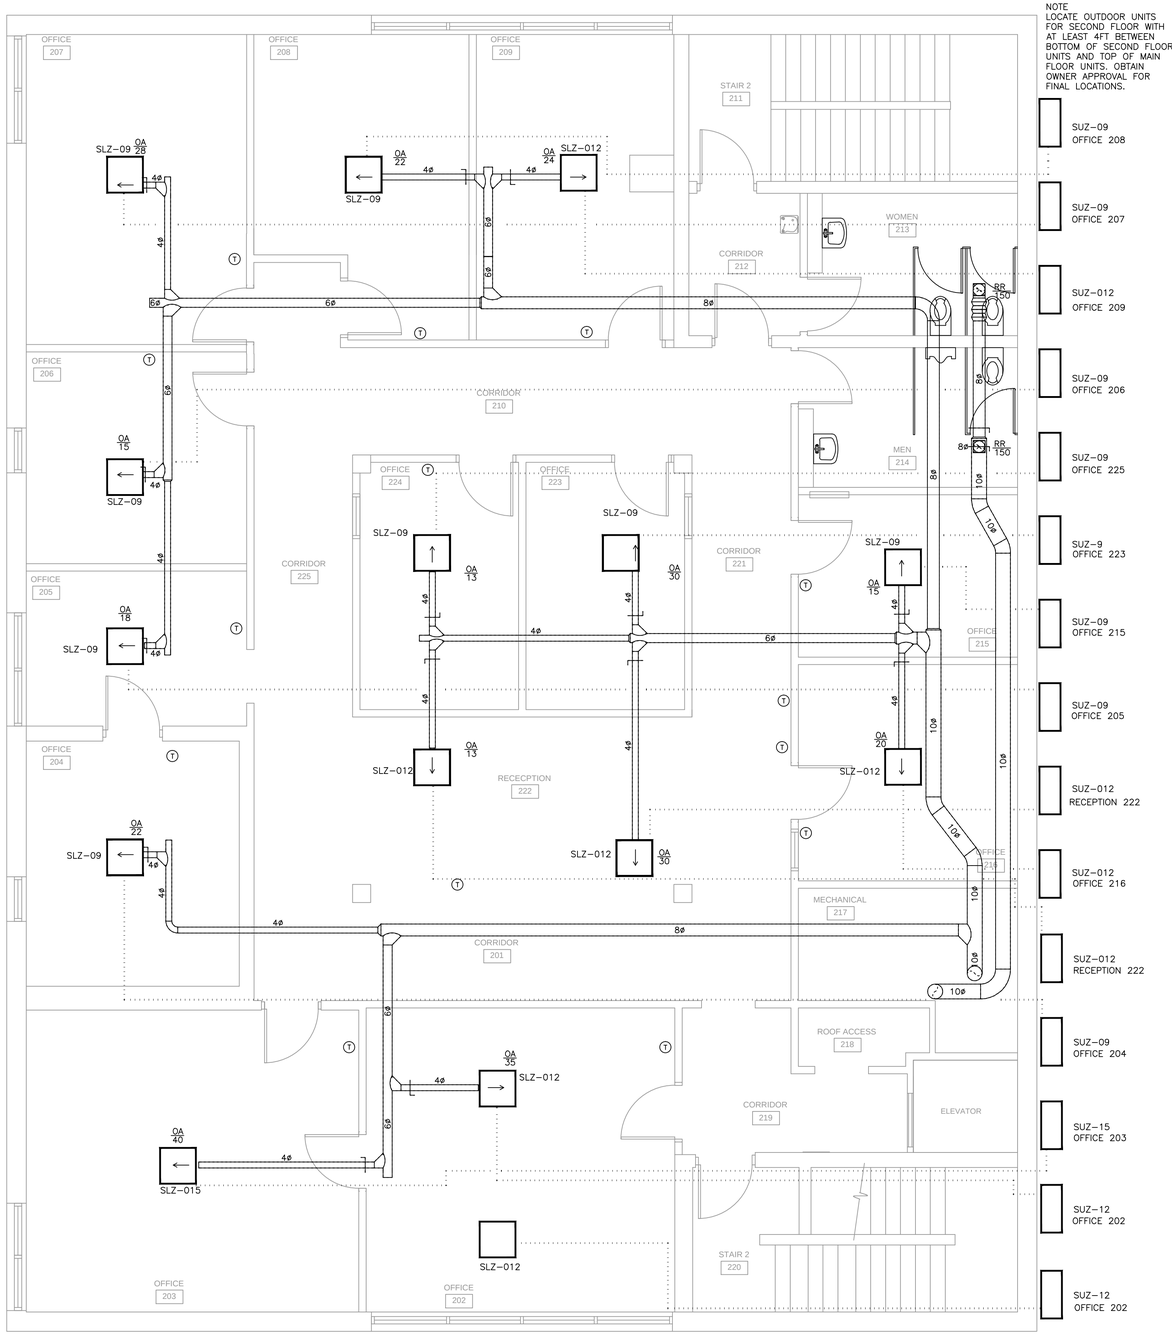

NOTE
LOCATE OUTDOOR UNITS FOR SECOND FLOOR WITH AT LEAST 4FT BETWEEN BOTTOM OF SECOND FLOOR UNITS AND TOP OF MAIN FLOOR UNITS. OBTAIN OWNER APPROVAL FOR FINAL LOCATIONS.

SUZ-09 OFFICE 208
SUZ-09 OFFICE 207
SUZ-012 OFFICE 209
SUZ-09 OFFICE 206
SUZ-09 OFFICE 225
SUZ-9 OFFICE 223
SUZ-09 OFFICE 215
SUZ-09 OFFICE 205
SUZ-012 RECEPTION 222
SUZ-012 OFFICE 216
SUZ-012 RECEPTION 222
SUZ-09 OFFICE 204
SUZ-15 OFFICE 203
SUZ-12 OFFICE 202
SUZ-12 OFFICE 202

NOTE
ACTUAL CONNECTION LOCATIONS TO AIR HANDLERS MAY VARY FROM SHOWN ON PLANS FOR OUTSIDE AIR & DRAINS. COORDINATE ACTUAL LOCATIONS WITH VENDOR SUBMITTALS. PROVIDE ALL FITTINGS, OFFSETS, ETC., NEEDED TO MAKE FINAL CONNECTIONS. PROVIDE VOLUME DAMPERS FOR ALL OA CONNECTIONS TO UNITS.

SECOND FLOOR HVAC PLAN

SCALE:1/4"=1'-0"

SOUTH CAROLINA CERTIFICATE OF AUTHORIZATION GREENCO OF AUGUSTA INCORPORATED No. C02408

STATE OF SOUTH CAROLINA JOE C. GREEN, III HARLEM GEORGIA No. 10092 REGISTERED ENGINEER 3/28/12

REV.	DATE	BY	DESCRIPTION
0	3/28/12	JG	ISSUED FOR CONSTRUCTION

REVISIONS

DRAWN BY: JG DATE: CHECKED BY: DATE:

SECOND FLOOR HVAC PLAN

CITY OF AIKEN
MUNICPAL BUILDING
135 LAURENS ST
AIKEN, SC

GREENCO of Augusta, Inc.
PO BOX 56 Harlem, GA 30814
706-556-0405 greenco111@aol.com

SCALE	DATE	PROJECT NO.	DRAWING NO.	REV.
AS NOTED	03.07.12	XX	M-3	-